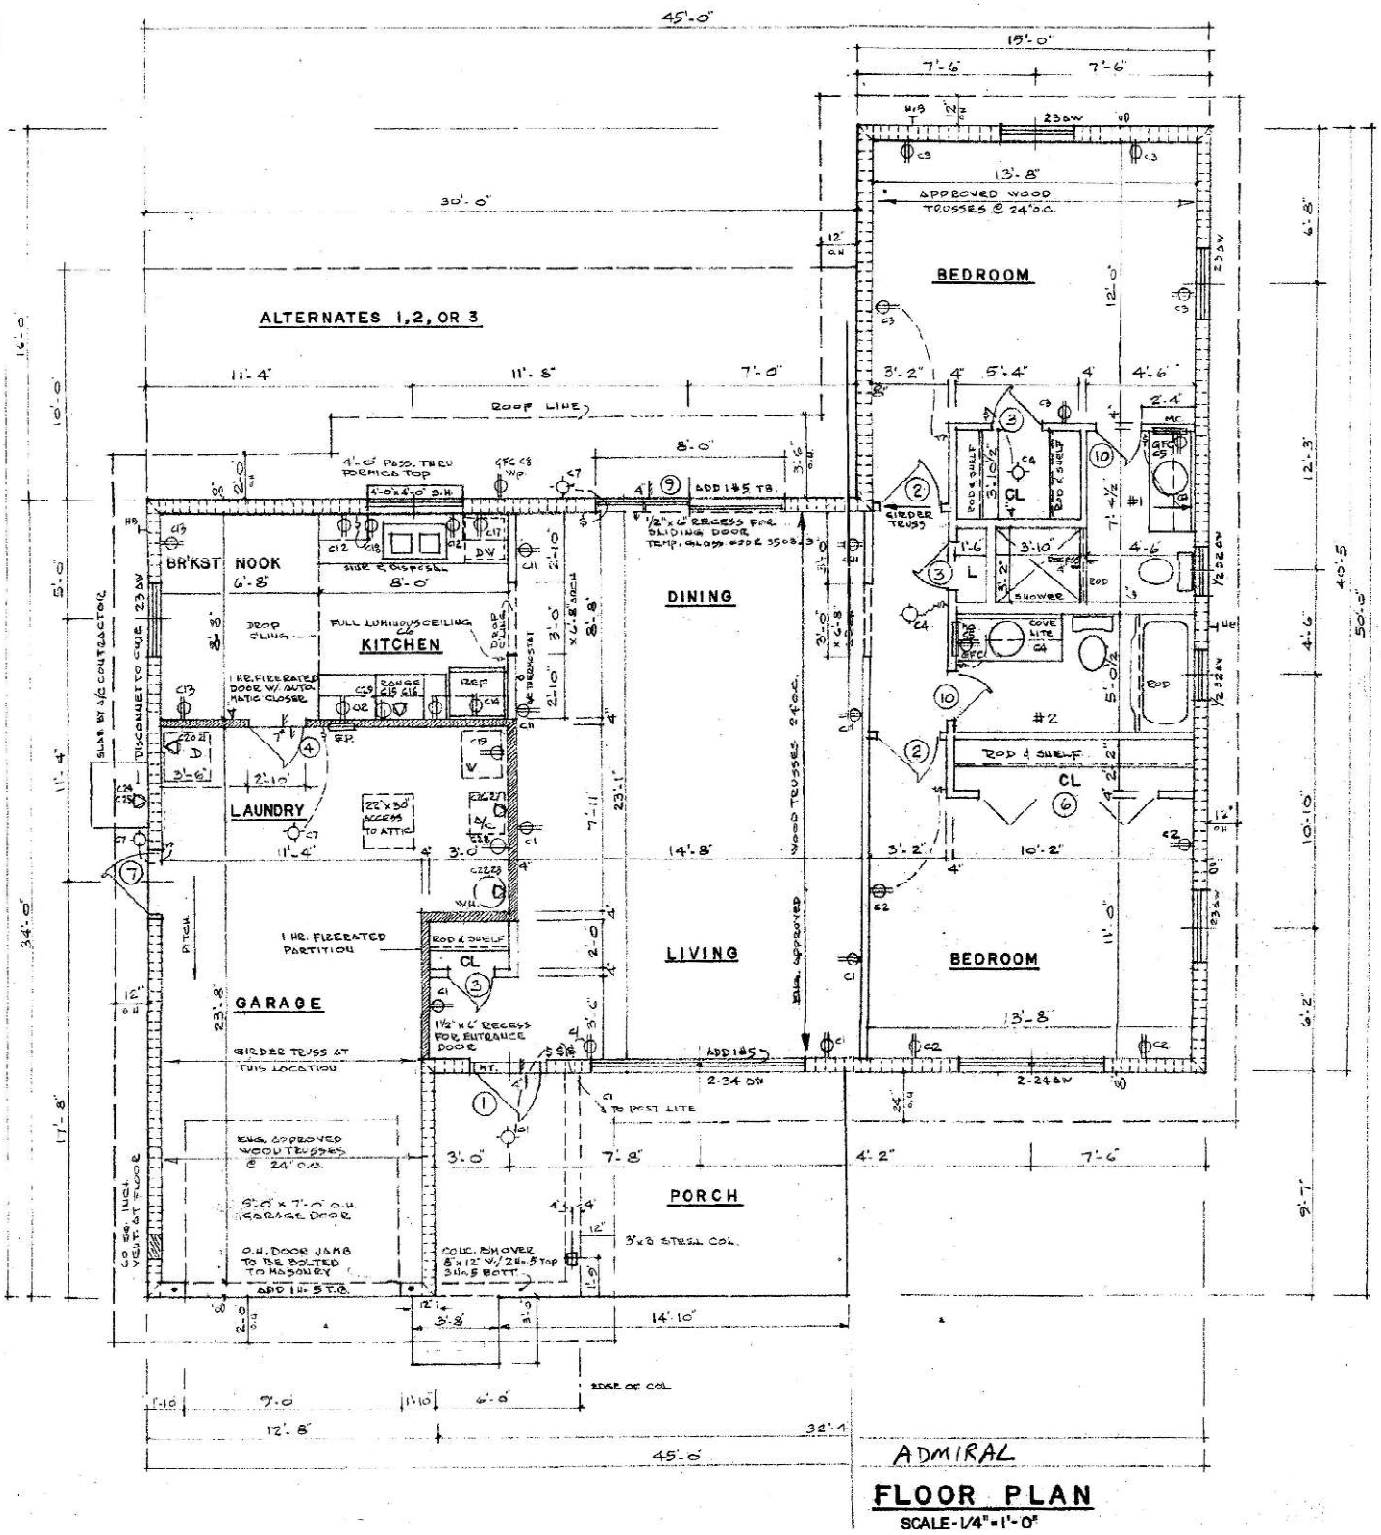
45'-0"
15'-0"
7'-6"
7'-6"
30'-0"
ALTERNATES 1,2, OR 3
APPROVED WOOD TRUSSES @ 24" O.C.
BEDROOM
ROOF LINE
BR'KST NOOK
KITCHEN
DINING
LAUNDRY
GARAGE
LIVING
BEDROOM
PORCH
#1
#2
CL
1 HR. FIRERATED PARTITION
GIRDER TRUSS AT THIS LOCATION
ENG. APPROVED WOOD TRUSSES @ 24" O.C.
9'-0" x 7'-0" O.H. GARAGE DOOR
O.H. DOOR JAMB TO BE BOLTED TO MASONRY
3'x8' STEEL COL.
WOOD TRUSSES 24" O.C.
ENG. APPROVED
ADMIRAL
FLOOR PLAN
SCALE - 1/4" = 1'-0"
GARAGE ON LEFT SIDE